N

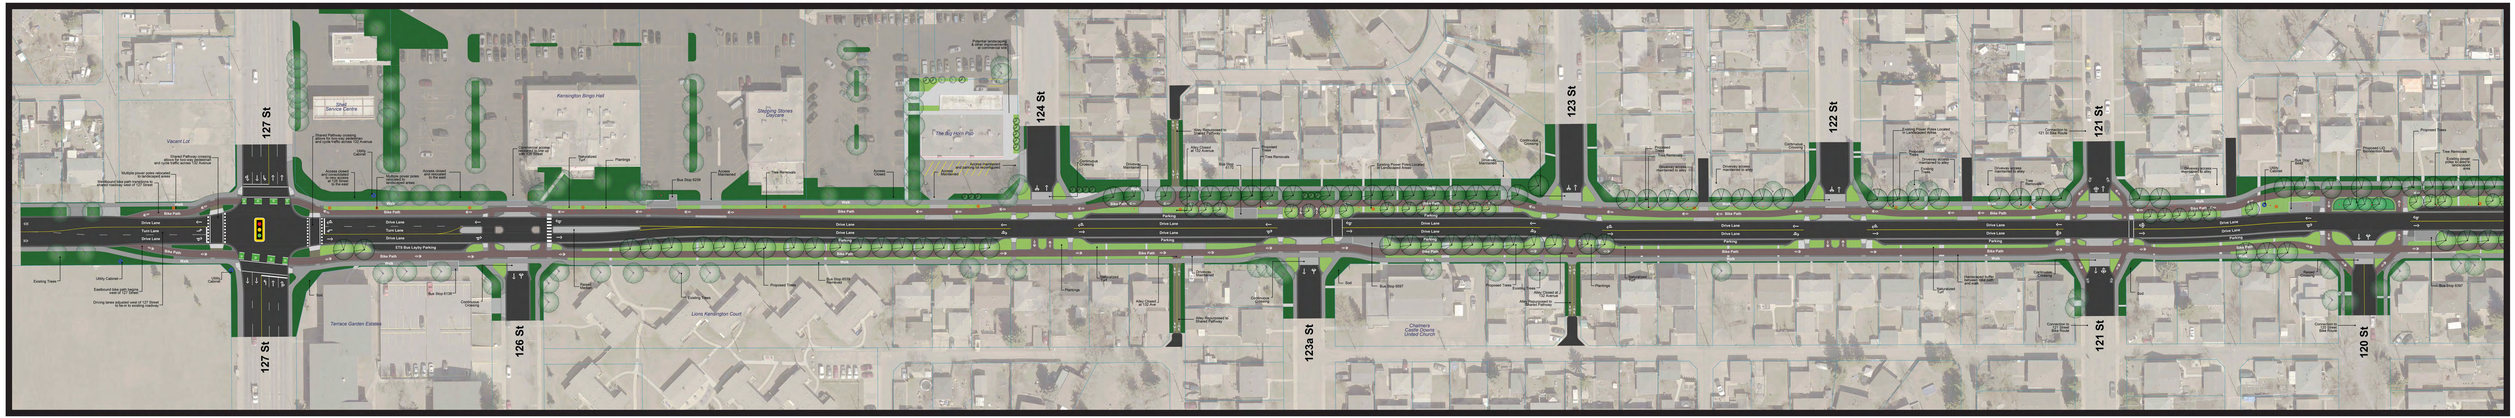


Note: The design shown in this section of 132 Avenue may shift based on further coordination with major utilities.

Note: The design shown in this section of 132 Avenue may shift based on further coordination with major utilities.

## Legend

- Walk
- One-Way Bike Path
- Two-Way Bike Path
- Two-Way Shared Pathway
- Parking
- Driving Lanes
- Parking
- Naturalized Turf
- Sod
- Shrub & Perennial Planting Area (with Mulch/Wood Chips)
- Seating Opportunity
- Hardscaped Surface Separating Sidewalks and Bike Paths
- Existing Trees to be Removed
- Existing Trees to Remain
- Proposed Trees

Notes:

- Pavement Markings including arrows, lane markings, and crosswalks are illustrative only, and will be finalized in later stages
- Locations of enhanced crosswalk features such as Rapid Flashing Beacons (RFBs) will be finalized in later stages
- Locations of Low Impact Development (LID) Features are conceptual and specific details will be finalized in later stages

# 127 Street to 120 Street

(between Kensington and Calder)

# 132 Avenue Renewal
# Final Design Plan

August 2022

Edmonton