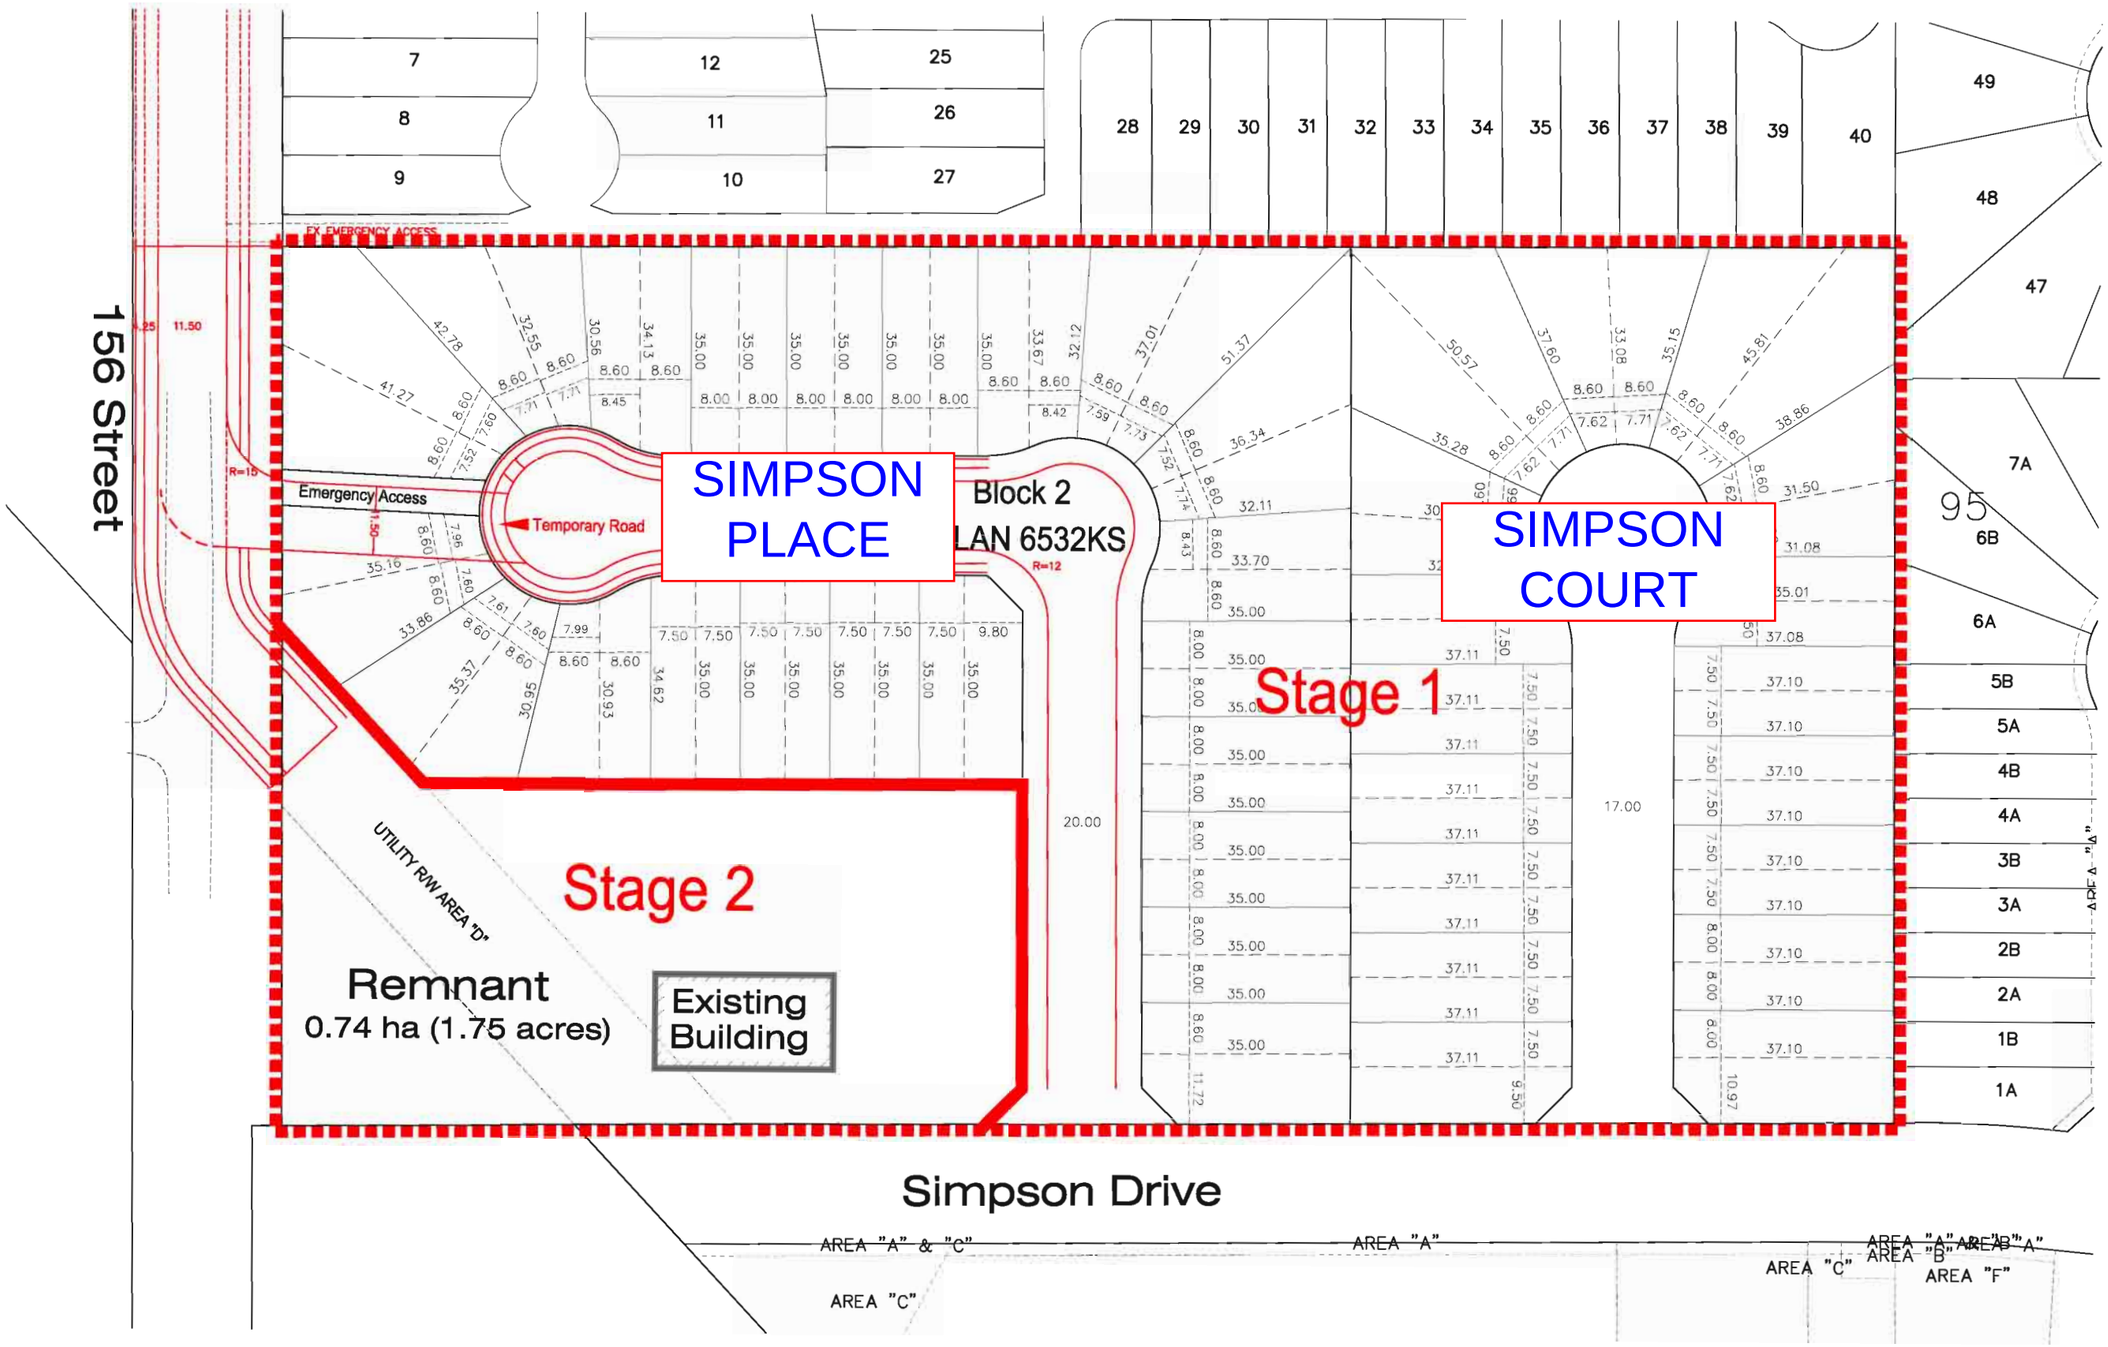

Disclaimer

This is not a Legal Plan. Dimensions, Setback widths and locations for Electrical, Telephone and Cable Television pedestals, street lights and mailboxes are compiled from available information and are subject to change without notice.

Notes

DIMENSIONS ARE IN METRES AND DECIMALS THEREOF.
ALL DIMENSIONS ARE SCALED AND ROUNDED OFF.

Revision | Date

Client/Project
South Terwillegar Developments
TENTATIVE PLAN OF SUBDIVISON

Title
South Terwillegar
Stage 8A
September 27, 2010
1161 50419 RH

Plan Showing Proposed Subdivision
of Portion of
Block 2, Plan 6532KS

Area to be subdivided outlined thus ▪▪▪▪▪
and contains 78 residential lots & 1 remnant parcel
and approx. 3.97 hectares

Stantec