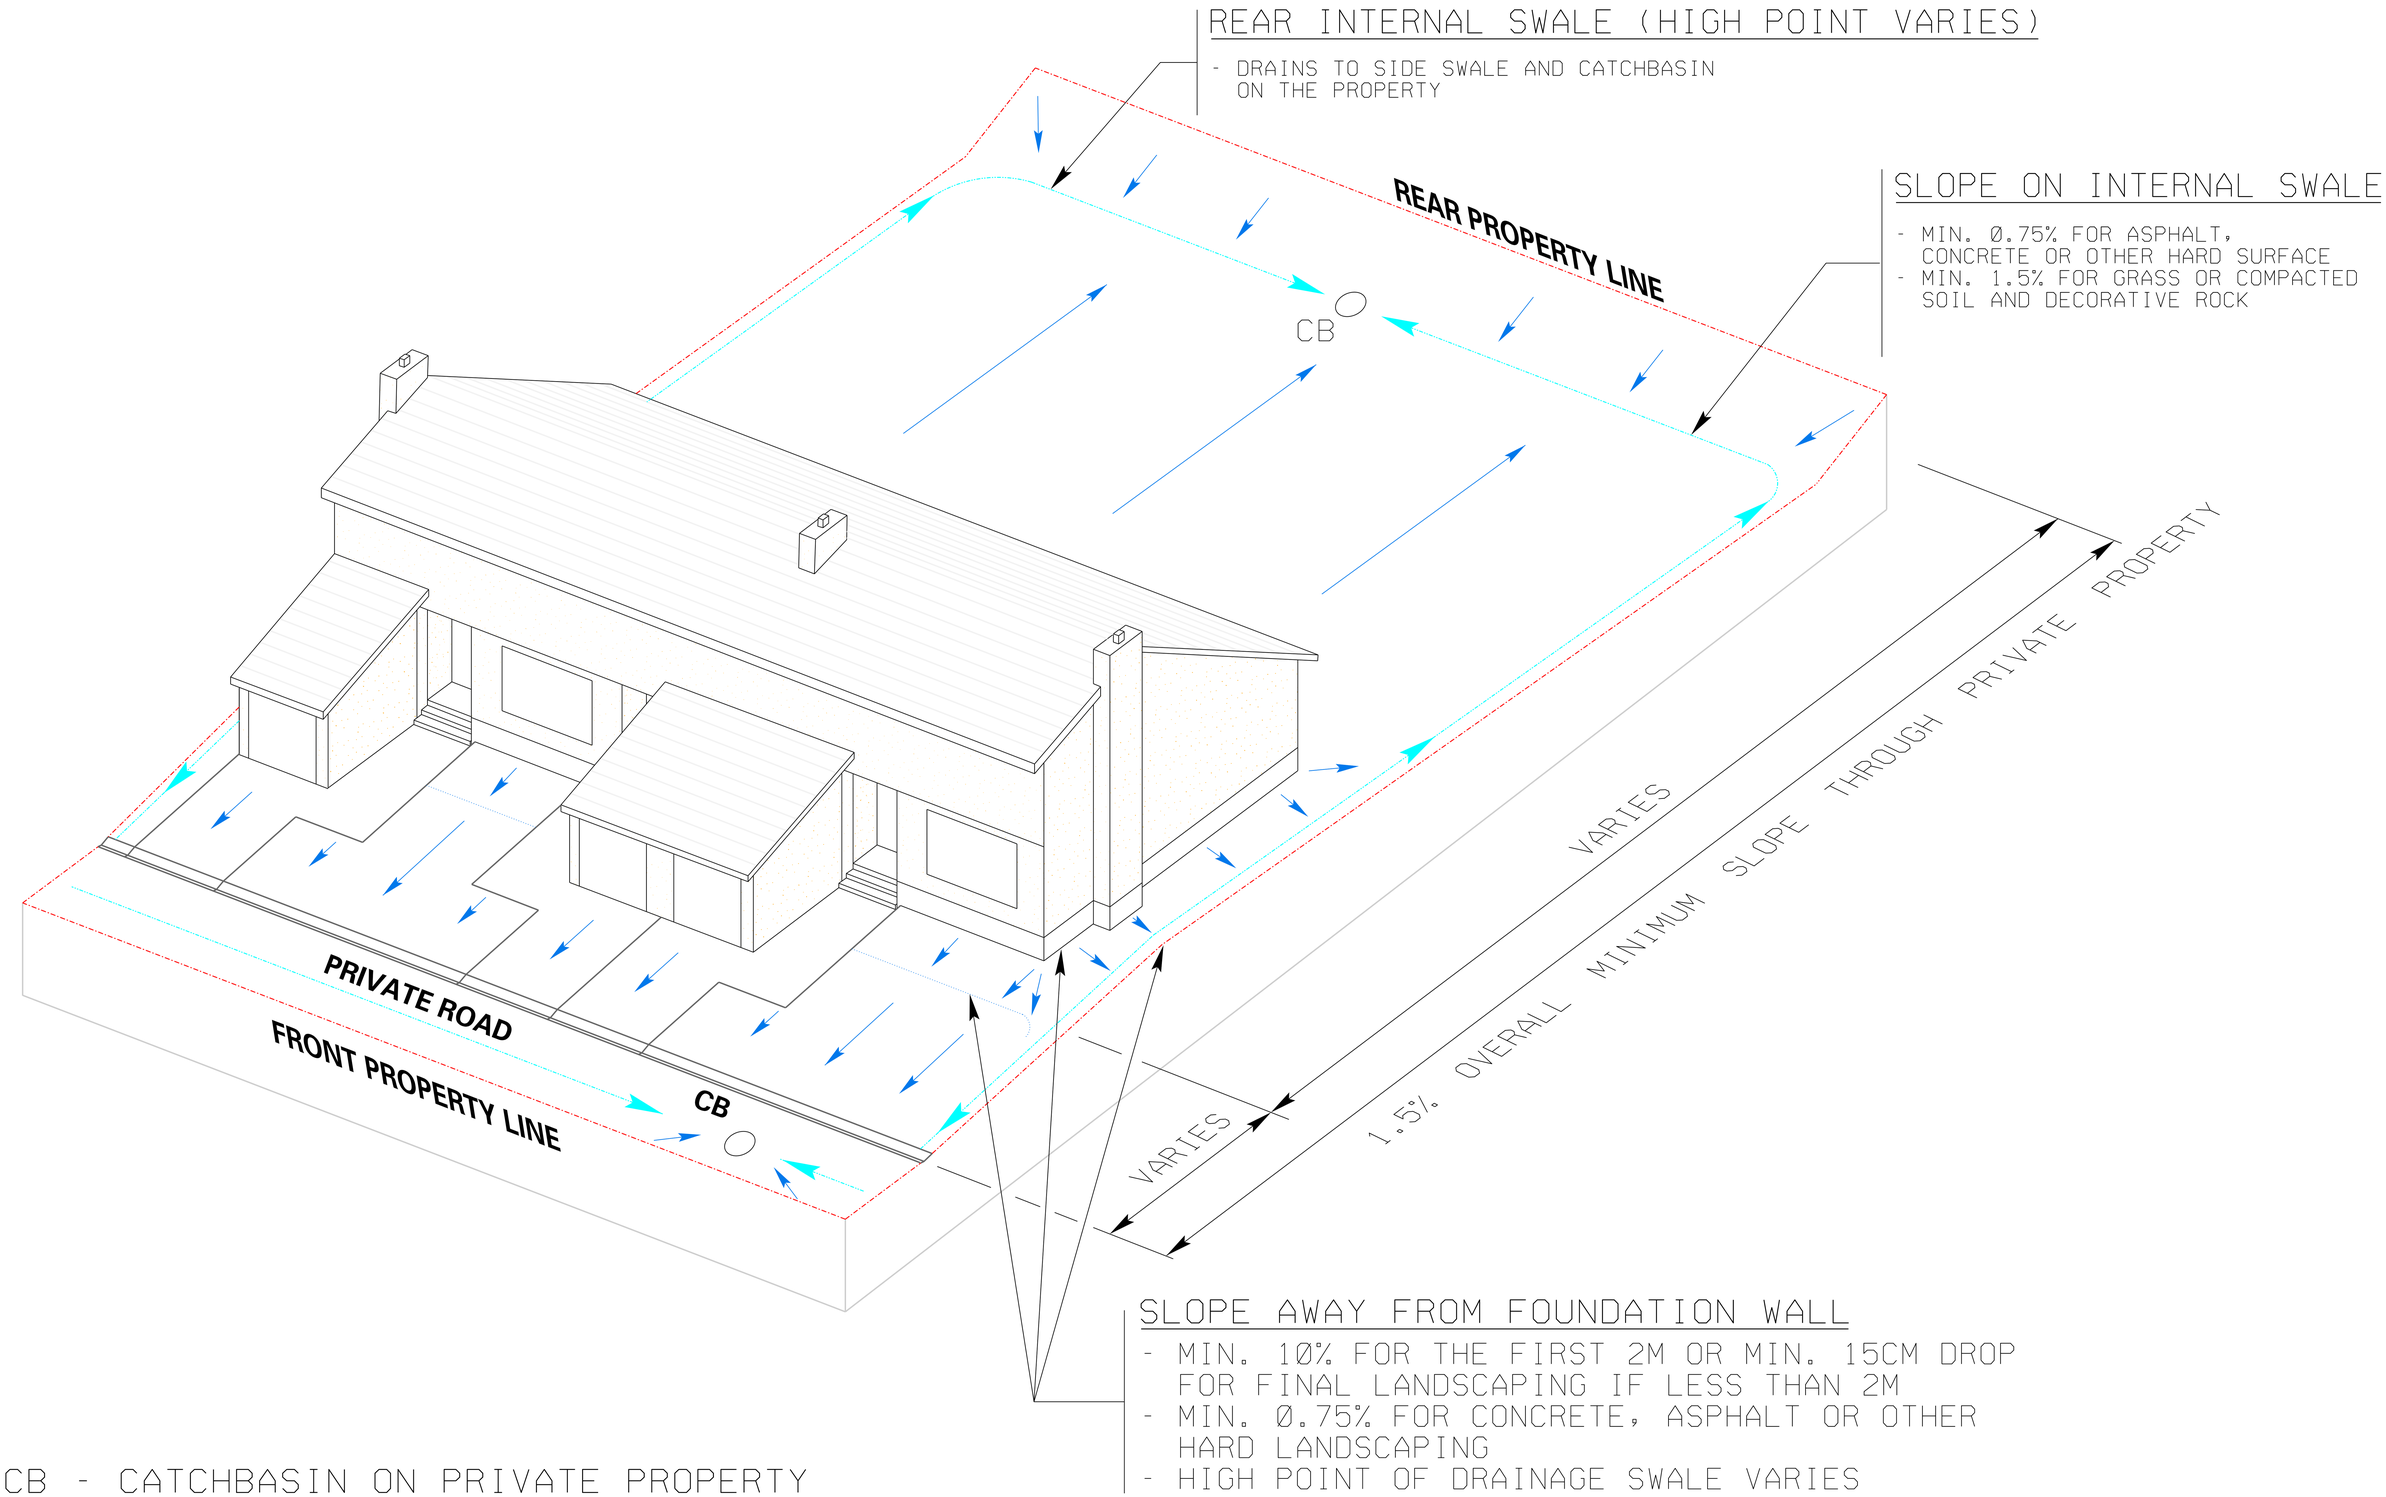


CB - CATCHBASIN ON PRIVATE PROPERTY

Edmonton

# MULTI-FAMILY ( 3 OR MORE UNITS )

## LOT TYPE D

# STANDARD SPLIT INTERNAL SITE SURFACE DRAINAGE

## 1.5% OVERALL MINIMUM SLOPE

DATE: SEPTEMBER 2017

DRAWING NO: MUL-04

FILE NO.: LOTSTD2012.DGN

**DDA: LOTSTD2012.DGN SEP 2017**